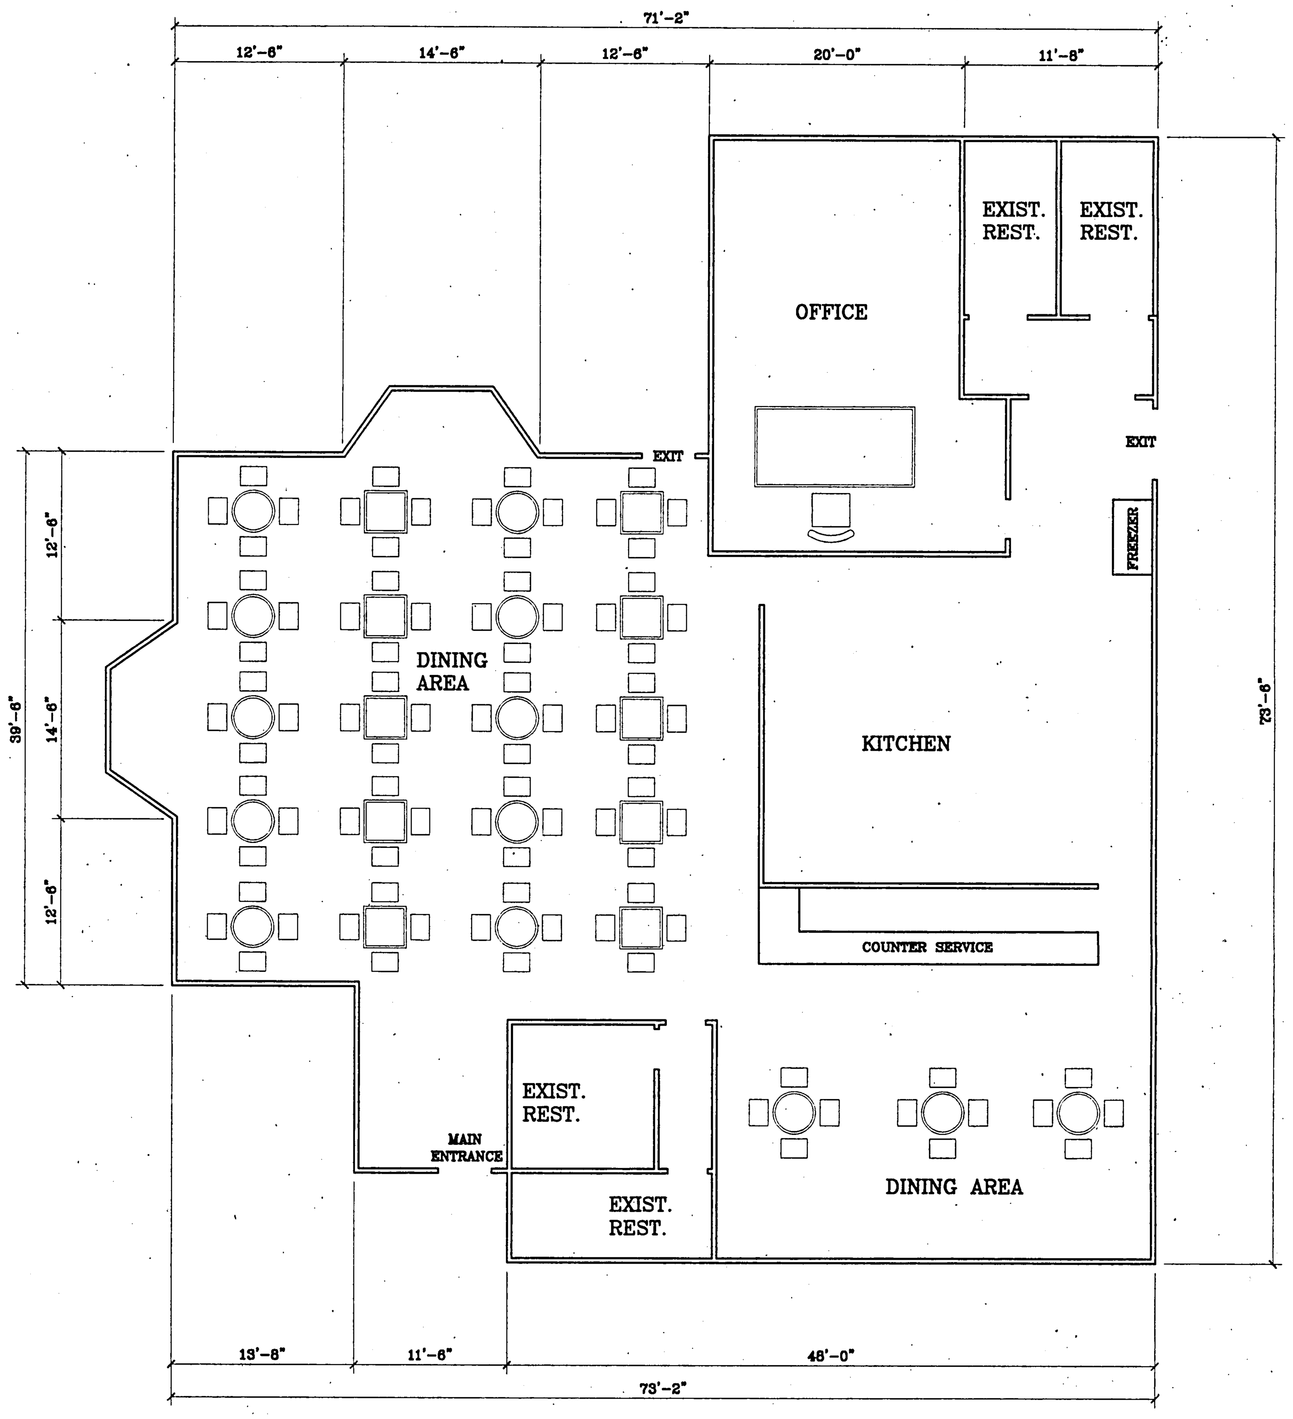

FLOOR PLAN

SCALE : 1/8" = 1'-0"

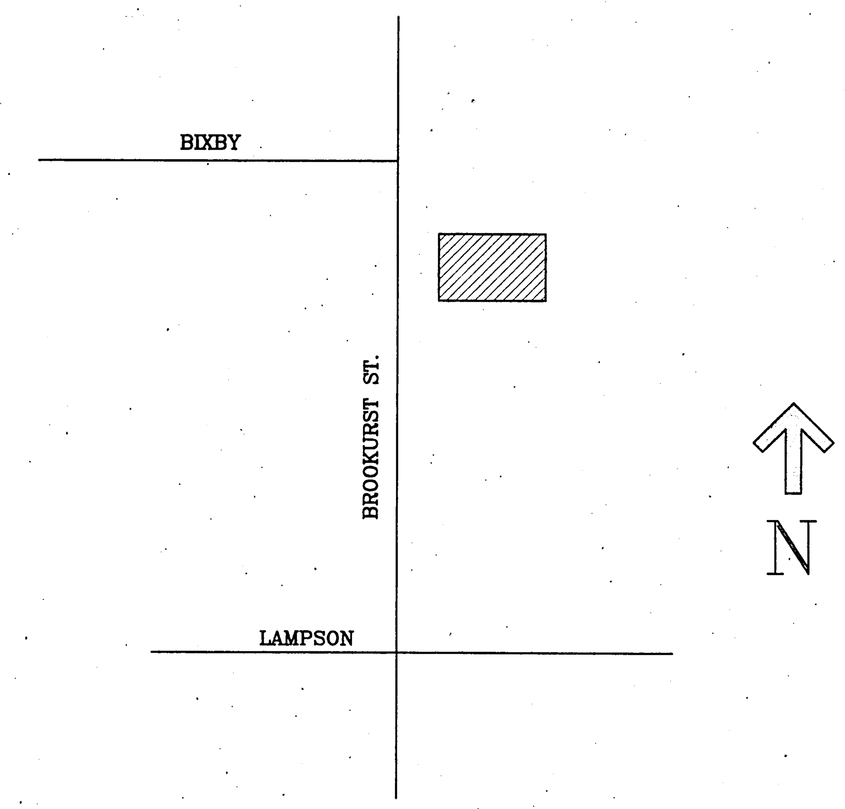

SITE PLAN

SCALE : NTS

CUP-575-01

MY HOUSE TROPICAL PARADISE

12332 BROOKURST ST.
GARDEN GROVE, CA 92843
TEL: 714-537-1540 / 714-875-9000

REVISIONS			
NO.	DATE	NO.	DATE

PROJECT ENGINEER
–

DRAWN BY:
H.H.

DATE
09-20-01

JOB NO.

SHEET
A-1

SHEET: OF: