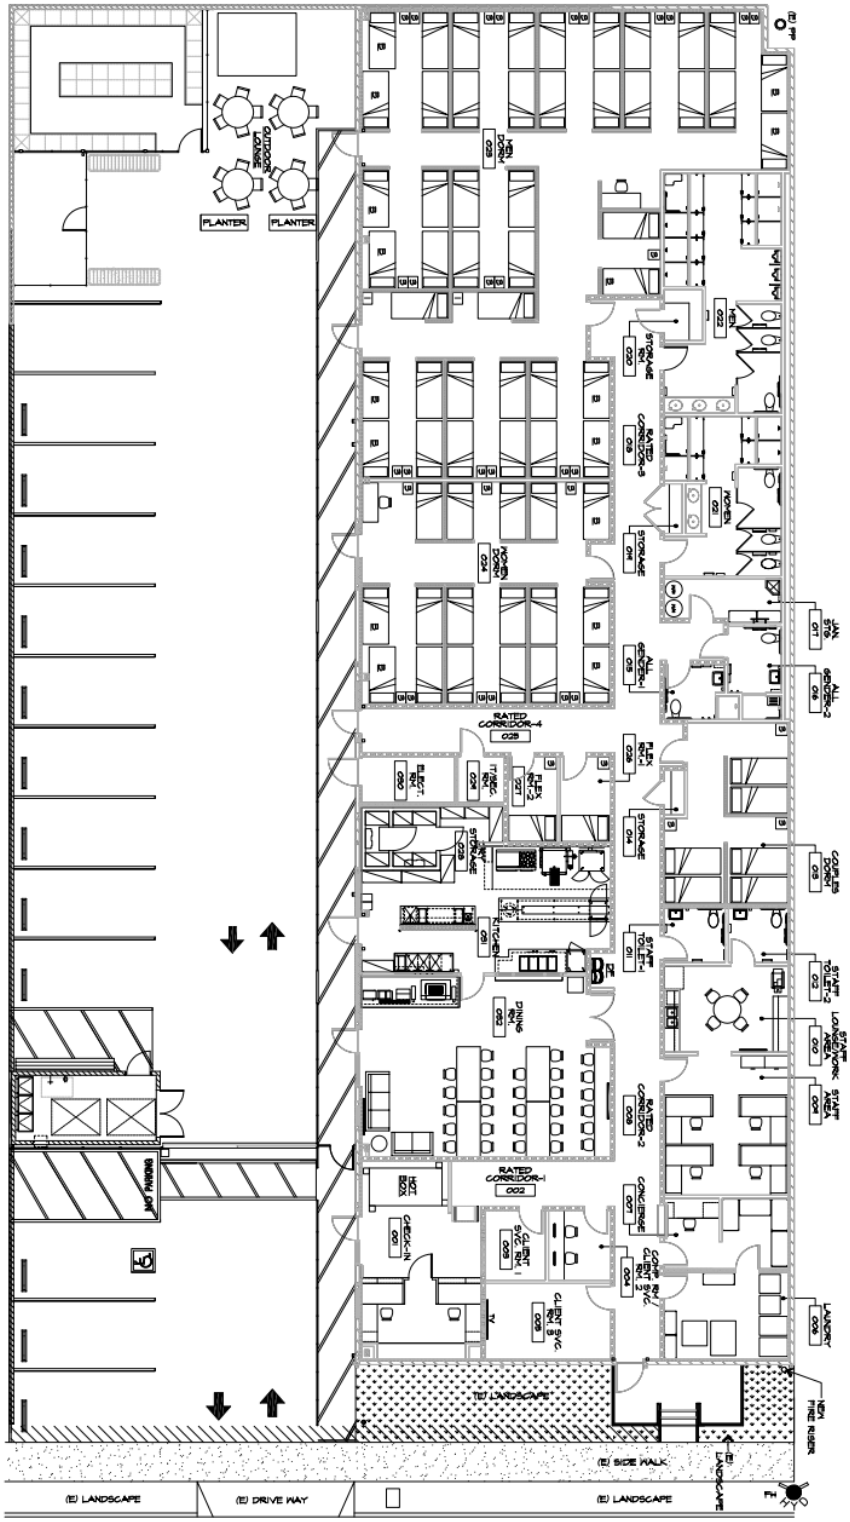ATTACHMENT NO. 1
SCOPE OF SERVICES for CONSTRUCTION MANAGEMENT SERVICES
OF CCNC PROJECT at 13871 WEST STREET
https://ggcity.org/navigation-center