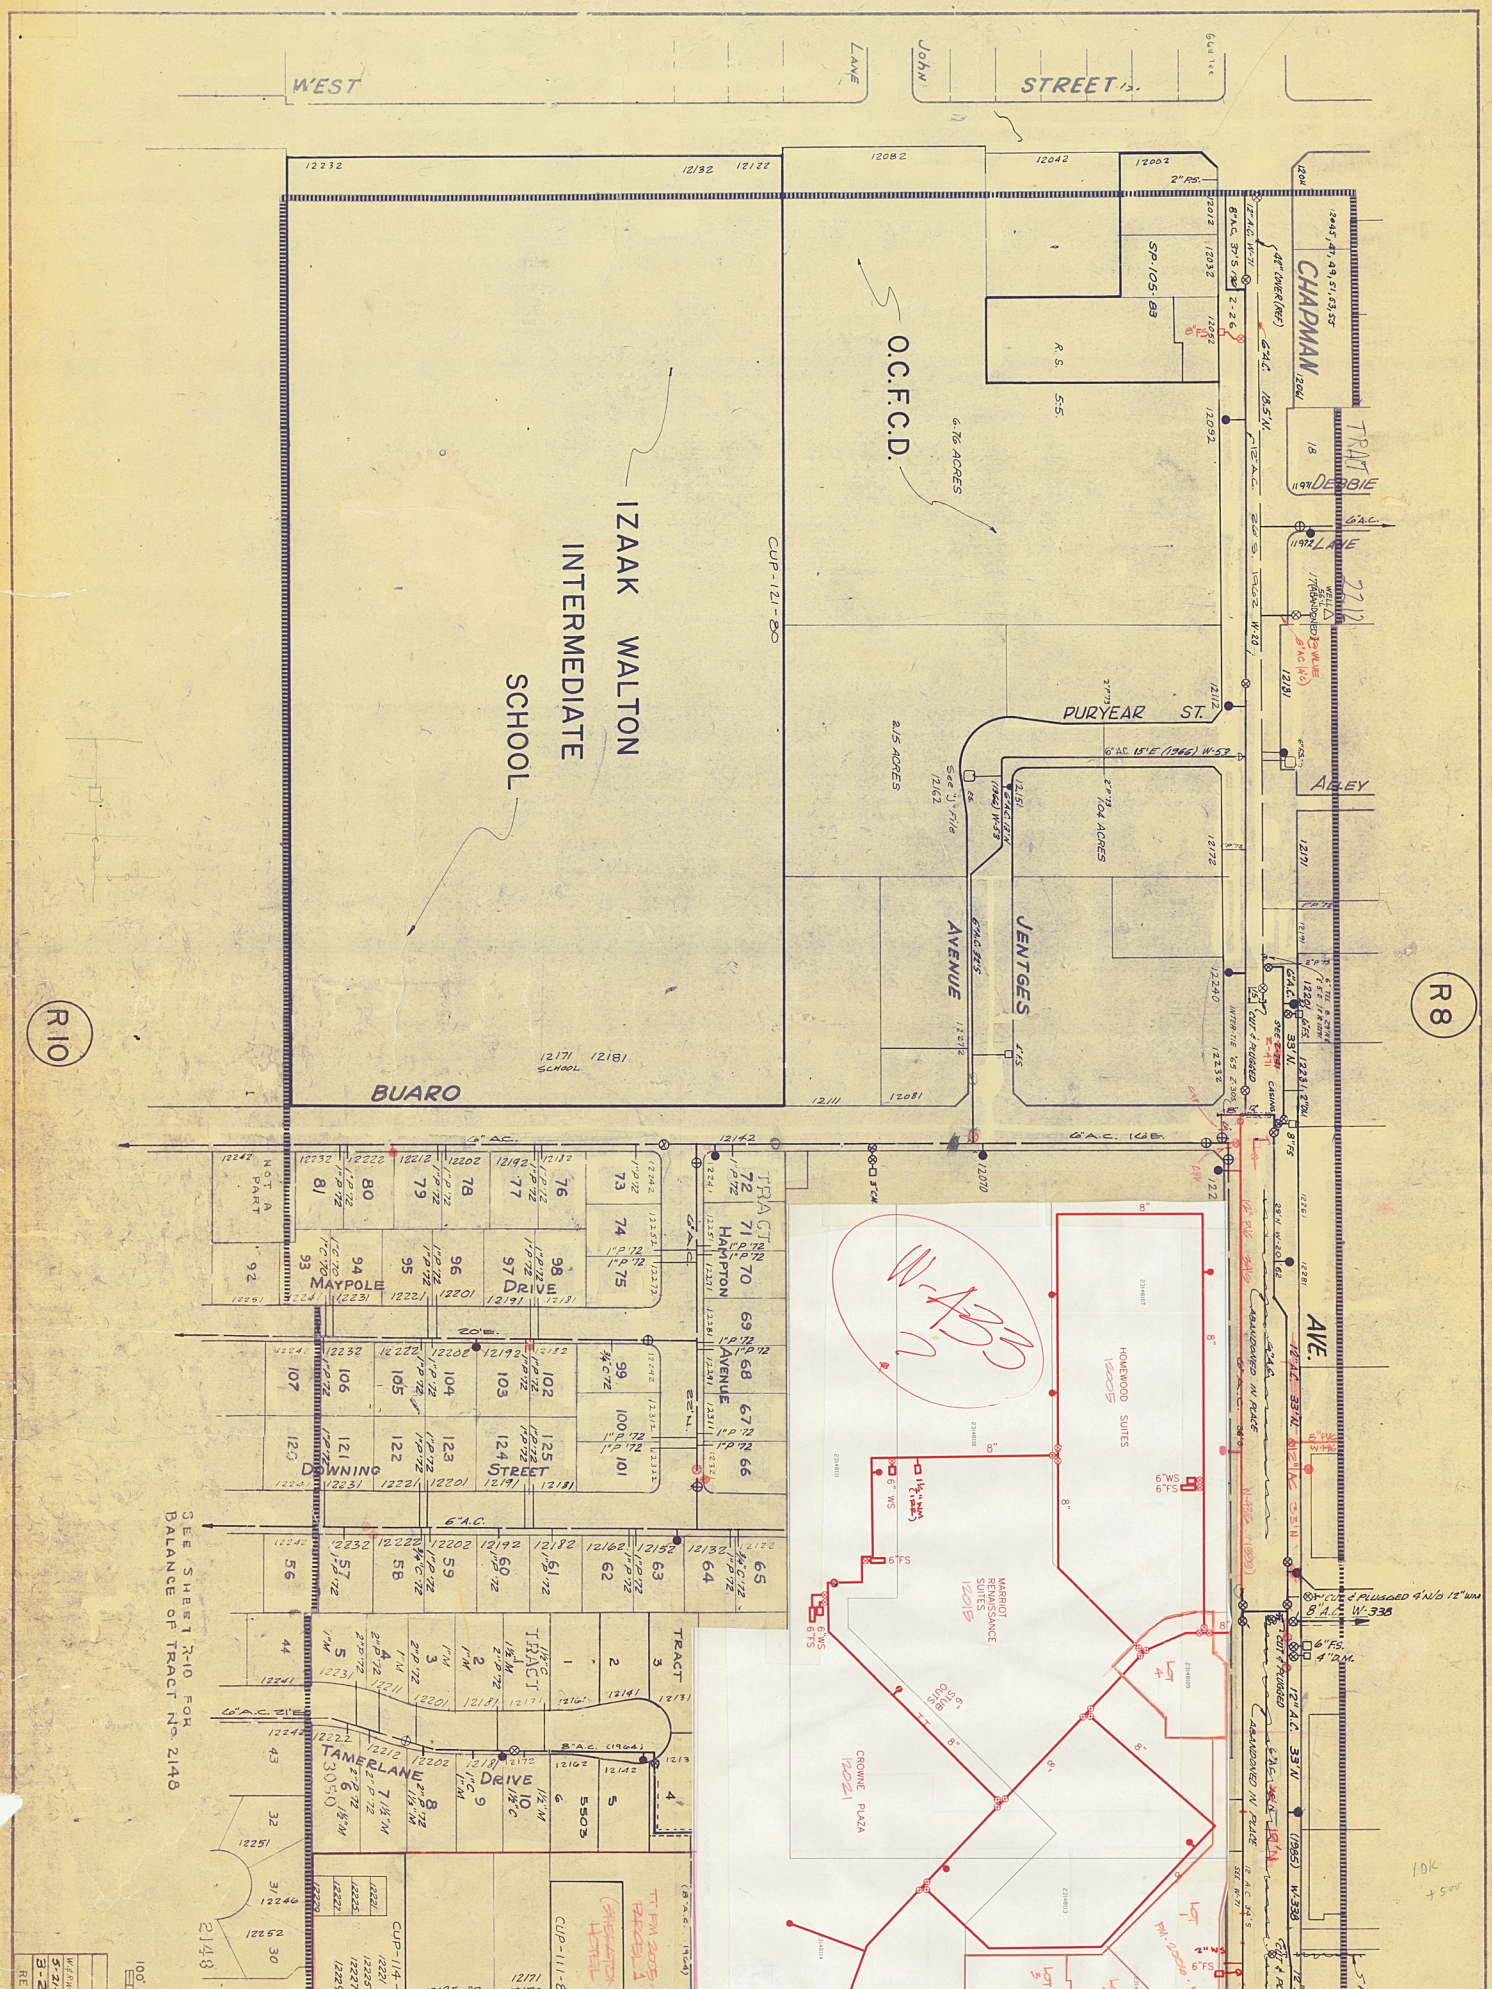
Q9
R10
R8
WEST
STREET
LANE
JOHN
CHAPMAN
DEBBIE
LANE
TRACT
O.C.F.C.D.
IZAAK WALTON
INTERMEDIATE
SCHOOL
CUP-121-80
PURYEAR ST.
ALLEY
JENTGES
AVENUE
BUARO
HAMPTON
AVENUE
MAYPOLE
DRIVE
DOWNING
STREET
TAMERLANE
DRIVE
HOMEWOOD SUITES
MARRIOT RENAISSANCE SUITES
CROWNE PLAZA
W-433
SEE SHEET R-10 FOR BALANCE OF TRACT No. 2148
2148